100% CONSTRUCTION DOCUMENTS
FOR
VETERANS' COMMUNITY PARK

901 PARK AVENUE
MARCO ISLAND, FLORIDA 34145

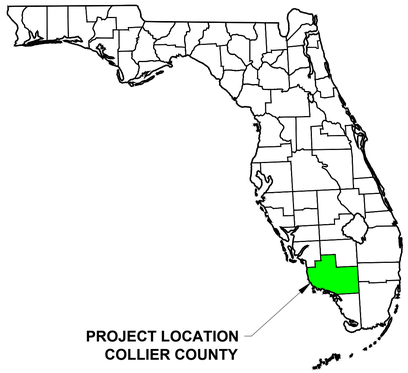

.\Raster\City-of-Marco-Island-logo.jpg

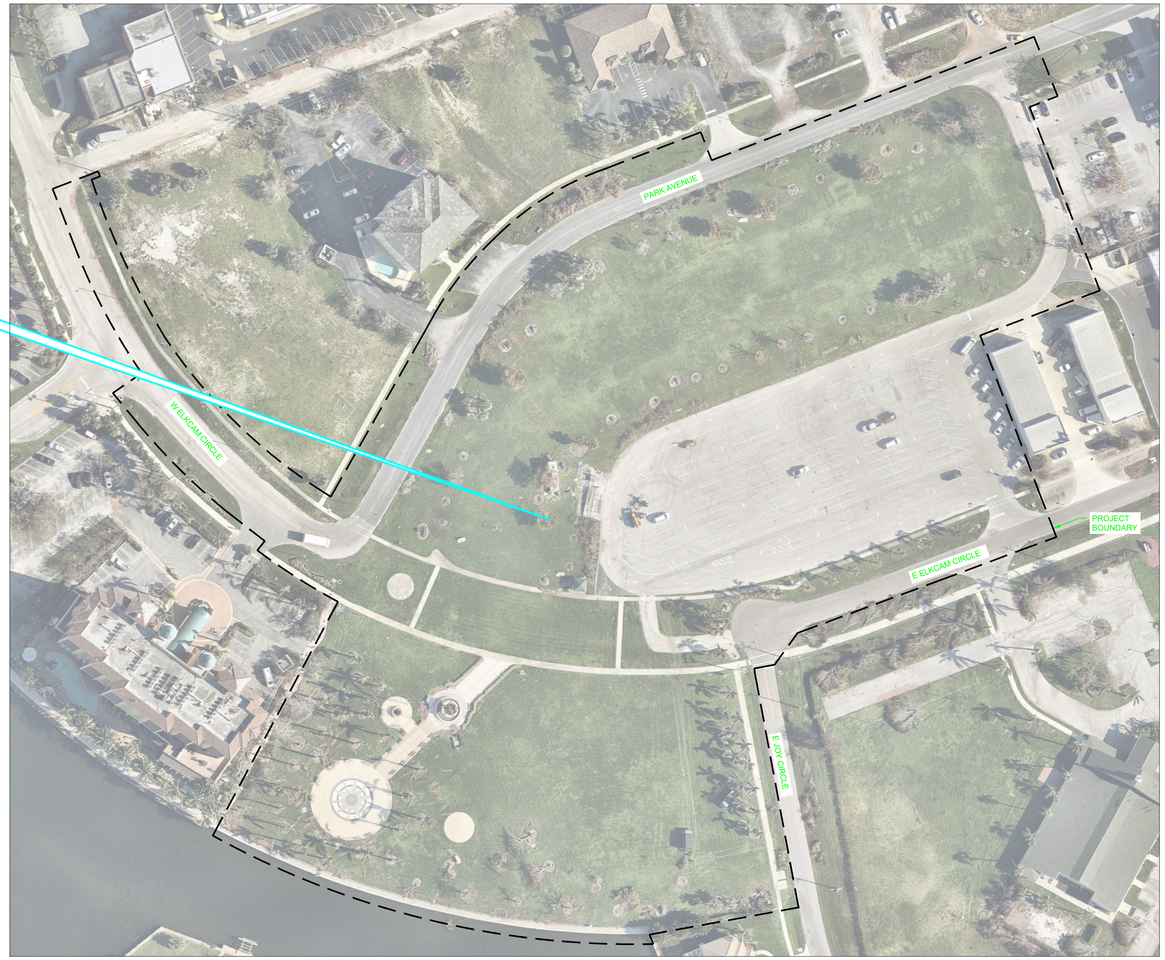

SEPTEMBER 2021

Kimley»Horn

KIMLEY-HORN AND ASSOCIATES, INC.
1777 MAIN STREET, SUITE 200, SARASOTA, FL 34236
PHONE: 941-379-7600
WWW.KIMLEY-HORN.COM CA 00000696

PROJECT TEAM

OWNER
CITY OF MARCO ISLAND
50 BALD EAGLE DRIVE
MARCO ISLAND, FL 34145
TEL: (239) 389-5000
CONTACT: TIM PINTER, PE

ENGINEER
KIMLEY HORN AND ASSOCIATES, INC
1412 Jackson Street, Suite 2
Fort Myers, FL 33901
TEL: (239) 271-2650
CONTACT: PETER VANBUSKIRK, PE

LANDSCAPE ARCHITECT
KIMLEY HORN AND ASSOCIATES, INC
1777 MAIN STREET, SUITE 200
SARASOTA, FL 34236
TEL: (941) 379-7600
CONTACT: JAMES R. PANKONIN, PLA

SURVEYOR
RWA ENGINEERING
6610 WILLOW PARK DRIVE, SUITE 200
NAPLES, FLORIDA 34109
TEL: (239) 597-0575
CONTACT: MICHAEL A. WARD

BUILDING ARCHITECT
MHK ARCHITECTURE & PLANNING
975 6TH AVENUE SOUTH, STE 200
NAPLES, FL 34102
TEL: (239) 919-0786
CONTACT: MATTHEW KRAGH, AIA

CONTACTS

UTILITIES
MARCO ISLAND UTILITIES
50 BALD EAGLE DR
MARCO ISLAND, FL 34145
TEL: (239)-389-5187
CONTACT: BARTON BRADSHAW

CABLE
CENTURY LINK
1325 BLAIRSTONE RD RM 113
TALLAHASSEE, FL 32301
TEL: (850)-599-1444
CONTACT: BILL MCCLOUD

CABLE
COMCAST
2601 SW 145TH AVE
MIRAMAR, FL 33027
TEL: (754)-221-1254
CONTACT: LEONARD MAXWELL-NEWBOLD

BROADBAND
SUMMIT BROADBAND INC.
24017 PRODUCTION CIR
BONITA SPRINGS, FL 34105
TEL: (239)-325-4105 EXT: 261
CONTACT: MIKE REBER

ELECTRIC
LEE COUNTY ELECTRIC CO-OP
4980 BAYLINE DR
N FORT MYERS, FL 33917
TEL: (239)-656-2414
CONTACT: TOM BAILEY

GAS
TECO PEOPLES GAS- FT MYERS
8416 PALM RIVER RD
TAMPA, FL 33619
TEL: (813)-275-3783
CONTACT: JOAN DOMNING

SITE SHEET LIST

A-00 COVER SHEET
A-01 GENERAL NOTES
A-02 EXISTING CONDITIONS
A-03 AERIAL SITE PLAN
D-01 DEMOLITION PLAN
D-02 TREE MITIGATION PLAN
D-03 TREE MITIGATION SPECIFICATIONS
C-01 BEST MANAGEMENT PRACTICES PLAN
C-02 BEST MANAGEMENT PRACTICES DETAILS
C-03 ENVIRONMENTAL SIGNAGE PLAN
C-04 OVERALL SITE PLAN
C-05 SITE PLAN
C-06 SITE PLAN
C-07 SITE PLAN
C-08 SITE PLAN
C-09 PAVING GRADING & DRAINAGE
C-10 PAVING GRADING & DRAINAGE
C-11 PAVING GRADING & DRAINAGE
C-12 PAVING GRADING & DRAINAGE
C-13 PAVING & GRADING DETAILS
C-14 DRAINAGE DETAILS
C-15 CROSS SECTION MAP & CROSS SECTIONS
C-16 PAVEMENT MARKING & SIGNAGE
C-17 UTILITY PLAN
C-18 UTILITY PLAN ENLARGEMENTS
C-19 UTILITY DETAILS
E-01 SITE ELECTRICAL PLAN
E-02 SITE ELECTRICAL PLAN
E-03 SITE ELECTRICAL PLAN
E-04 SITE ELECTRICAL PLAN
E-05 SITE ELECTRICAL PLAN
E-06 ELECTRICAL DETAILS
E-07 ELECTRICAL DETAILS
H-01 HARDSCAPE PLAN
H-02 HARDSCAPE PLAN
H-03 HARDSCAPE PLAN
H-04 HARDSCAPE PLAN
H-05 HARDSCAPE PLAN
H-06 HARDSCAPE DETAILS
H-07 HARDSCAPE DETAILS
H-08 HARDSCAPE DETAILS
H-09 SEATWALL DETAILS
H-10 SITE FURNISHINGS
H-11 SITE FURNISHINGS
S-01 STRUCTURAL DETAILS
S-02 GATEWAY SIGN DETAILS
L-01 LANDSCAPE PLAN
L-02 LANDSCAPE PLAN
L-03 LANDSCAPE PLAN
L-04 LANDSCAPE PLAN
L-05 LANDSCAPE PLAN
L-06 LANDSCAPE DETAILS
L-07 LANDSCAPE SPECIFICATIONS
I-01 IRRIGATION PLAN
I-02 IRRIGATION PLAN
I-03 IRRIGATION PLAN
I-04 IRRIGATION PLAN
I-05 IRRIGATION PLAN
I-06 IRRIGATION DETAILS
I-07 IRRIGATION DETAILS & SPECIFICATIONS

BANDSHELL BUILDING SHEET LIST

ARCHITECTURAL
COVER SHEET
A0.0 GENERAL NOTES AND INFORMATION
A0.1 ACCESSIBILITY STANDARDS
A0.2 SIGNAGE DETAILS, WALL TYPES, AREA PLAN
A0.3 ARCHITECTURAL REFERENCE SITE PLAN
A1.0 LIFE SAFETY PLAN
A2.0 FLOOR PLAN
A2.1 REFLECTED CEILING PLAN
A2.2 DOOR & WINDOW SCHEDULE
A2.3 INTERIOR ELEVATIONS - RESTROOMS
A3.0 FINISH PLAN
A4.0 ROOF PLAN
A4.1 DRAINAGE PLAN
A5.0 BUILDING SECTIONS
A6.0 BUILDING ELEVATIONS
A6.1 BUILDING ELEVATIONS
A7.0 STAIR/ RAMP PLANS AND DETAILS, RESTROOM ELEVATIONS, STANDARD MOUNTING HEIGHTS
A8.0 WATERPROOFING/ROOFING DETAILS
A8.1 WATERPROOFING/ROOFING DETAILS
A8.2 WATERPROOFING/ROOFING DETAILS
A8.3 WATERPROOFING/ROOFING AND MISC DETAILS
A8.4 WALL OPENING AND MISC DETAILS
A8.5 SECTION DETAILS
A8.6 MISCELLANEOUS DETAILS

STRUCTURAL
S1 FOUNDATION PLAN
S1.1 PILE PLAN
S2 BEAM PLAN
S3 TYPICAL STEEL BEAM ELEVATION
S4 STEEL BEAM #1 SECTION
S5 STEEL BEAM #2 SECTION
S6 STEEL BEAM #3 SECTION
S7 STEEL BEAM #4 SECTION
S8 STRUCTURAL DETAILS
S9 STRUCTURAL DETAILS
S10 GENERAL NOTES

MECHANICAL, ELECTRICAL, PLUMBING
P1 PLUMBING SPECIFICATIONS AND SCHEDULES
P2 PLUMBING SANITARY & DOMESTIC WATER PLAN
P3 PLUMBING SANITARY & DOMESTIC WATER ISOMETRIC
P4 PLUMBING FIXTURE CUTSHEETS
M1 MECHANICAL SPECIFICATIONS AND SCHEDULES
M2 MECHANICAL EQUIPMENT AND DUCTING PLAN
M3 MECHANICAL ROOF PLAN
M4 MECHANICAL DETAILS
E1 ELECTRICAL SPECIFICATIONS AND DETAILS
E2 ELECTRICAL POWER PLAN
E3 ELECTRICAL LIGHTING PLAN
E4 ELECTRICAL ROOF PLAN
E5 ELECTRICAL PANEL SCHEDULE
E6 LIGHTING CUT SHEETS AND SPECIFICATIONS
E7 ELECTRICAL CUT SHEETS AND DETAILS

RESTROOM BUILDING SHEET LIST

ARCHITECTURAL
COVER SHEET
A0.0 GENERAL NOTES AND INFORMATION
A0.1 ACCESSIBILITY STANDARDS
A0.2 SIGNAGE DETAILS, WALL TYPES, AREA PLAN
A0.3 ARCHITECTURAL REFERENCE SITE PLAN
A1.0 LIFE SAFETY PLAN
A2.0 FLOOR PLAN
A2.1 REFLECTED CEILING PLAN
A2.2 DOOR & LOUVER SCHEDULE
A2.3 RESTROOM FIXTURE PLAN
A2.4 INTERIOR ELEVATIONS - RESTROOMS
A3.0 FINISH PLAN
A4.0 ROOF PLAN
A5.0 BUILDING SECTIONS
A5.1 WALL SECTIONS
A6.0 BUILDING ELEVATIONS

STRUCTURAL
S1 FOUNDATION PLAN
S2 PILE DIMENSION PLAN
S3 BEAM PLAN
S4 GENERAL NOTES
S5 SECTIONS
S6 TYPICAL DETAILS

MECHANICAL, ELECTRICAL, PLUMBING
P1 PLUMBING SPECIFICATIONS AND SCHEDULES
P2 PLUMBING SANITARY PLAN
P3 PLUMBING DOMESTIC WATER PLAN
P4 PLUMBING SANITARY AND DOMESTIC WATER ISOMETRIC
P5 PLUMBING FIXTURE CUTSHEETS
M1 MECHANICAL SCHEDULE AND SPECIFICATIONS AND DETAILS
M2 MECHANICAL FLOOR PLAN
M3 MECHANICAL ROOF PLAN
E1 ELECTRICAL SPECIFICATIONS
E2 ELECTRICAL POWER AND LIGHTING PLAN
E3 ELECTRICAL ROOF PLAN
E4 ELECTRICAL RISER DIAGRAM, SCHEDULE AND DETAILS

PETER T. VANBUSKIRK, PE
FLA. PE LICENSE # 38859

DATE:

JAMES R. PANKONIN, PLA
FLA. PLA LICENSE # 6666900

DATE:

No.	REVISIONS	DATE	BY
1	REV 1	05/12/21	SJT
2	REV 2 – PERMIT COMMENTS	06/21/21	SJT
	MODIFIED WATER SERVICES	12/06/21	MDA
	RFI #C-C36	11/24/21	PAG
	RFI #C-C17	09/29/21	MDA
	RFI #C-C08	09/17/21	MJH
	RFI #C-C10	09/10/21	MJH
	STRIPING REVISION	08/25/22	MDA
	RFI #C-C101 CURB GRADES	07/27/22	MDA
	RFI #C-C93 & C-C95*	07/08/22	CMV
	RFI #C-C69	05/05/22	PAG
	RFI #C-C78	04/13/22	PAG
	RFI #C-C73	03/07/22	MDA
	RFI #C-C42	02/10/22	CMV
	RFI #C-55 & #C-56	01/13/22	PAG

Kimley»Horn
© 2021 KIMLEY-HORN AND ASSOCIATES, INC.
1777 MAIN STREET, SUITE 200, SARASOTA, FL 34236
PHONE: 941-379-7600
WWW.KIMLEY-HORN.COM REGISTRY NO. 696

KHA PROJECT 048353024
DATE MARCH 2021
SCALE AS SHOWN
DESIGNED BY KHA
DRAWN BY KHA
CHECKED BY JRP

JAMES R. PANKONIN, PLA
FLORIDA LICENSE NUMBER 6666900
DATE: 08/27/2021

COVER SHEET

VETERANS' PARK
PREPARED FOR
CITY OF MARCO ISLAND
901 PARK AVE. MARCO ISLAND, FLORIDA 34145
CITY OF MARCO ISLAND FLORIDA

SHEET NUMBER
A-00

Plotted By: Brandon Sheet Set: Veteran's Park Layout: A-00 September 17, 2025 01:43:54pm C:\Users\Brandon\Desktop\AutoCAD Files\Victorm Memorial Marco Island\R 22 25\C-00 Cover-.dwg
This document, together with the concepts and designs presented herein, as an instrument of service, is intended only for the specific purpose and client for which it was prepared. Reuse of and improper reliance on this document without written authorization and adaptation by Kimley-Horn and Associates, Inc. shall be without liability to Kimley-Horn and Associates, Inc.