PALM-TREE-SHRUB-PLANTING DETAIL

NOT TO SCALE

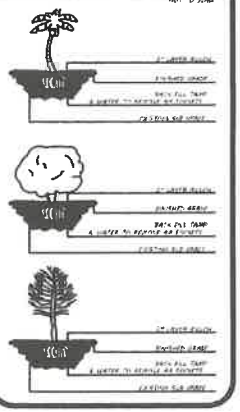

PLANT SCHEDULE

PALM TREES

QTY.	COMMON NAMES	SPEC.
3	ROYAL PALM	[illegible]

TREES

QTY.	COMMON NAMES	SPEC.

SHRUBS

QTY.	COMMON NAMES	SPEC.

MULCH	CYPRESS
SPRK.	SPRINKLER SYSTEM
SOD	FLORATAM

DO NOT DUPLICATE OR REPRODUCE WITHOUT WRITTEN PERMISSION

PROPERTY OF, AFFORDABLE LANDSCAPING SERVICE AND DESIGN

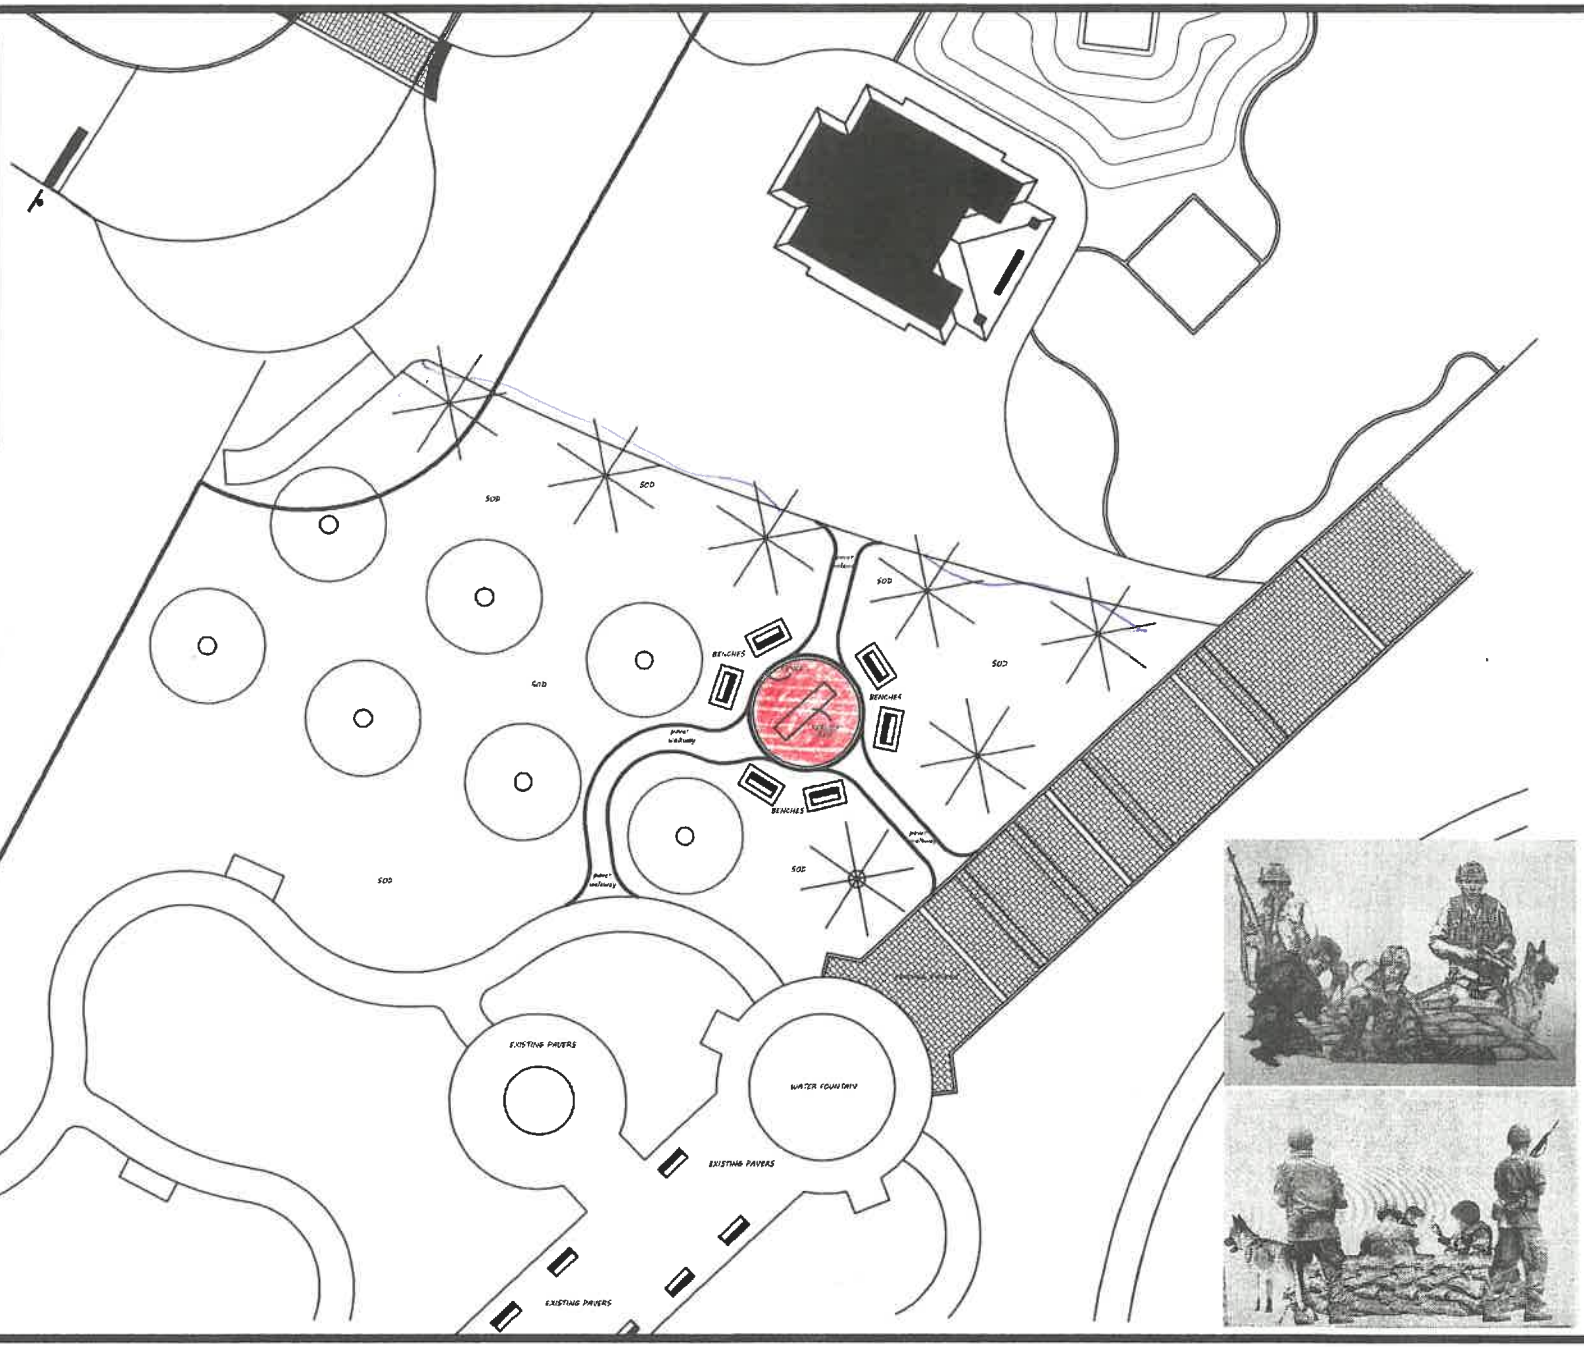

LEGAL

LOT

BLOCK

UNIT

ADDRESS

AFFORDABLE LANDSCAPING SERVICE & DESIGN

241 W. CHURCH ST. MARCO ISLAND FL. 34145 239. 389 - 1108

THREE SERVICE MEN PLAZA

NOTES

DRAWN BY:

APPROVED BY:

DATE: 9/07/21

SCALE: 1" = 10'-0"

DRAWN BY: JT

REVISED: AB

PLAN #:

LICENSE NUMBER CL21010

SHEET NUMBER

L 1

OF 1