XREFS:
FloorPlan-Level1-WorkingView

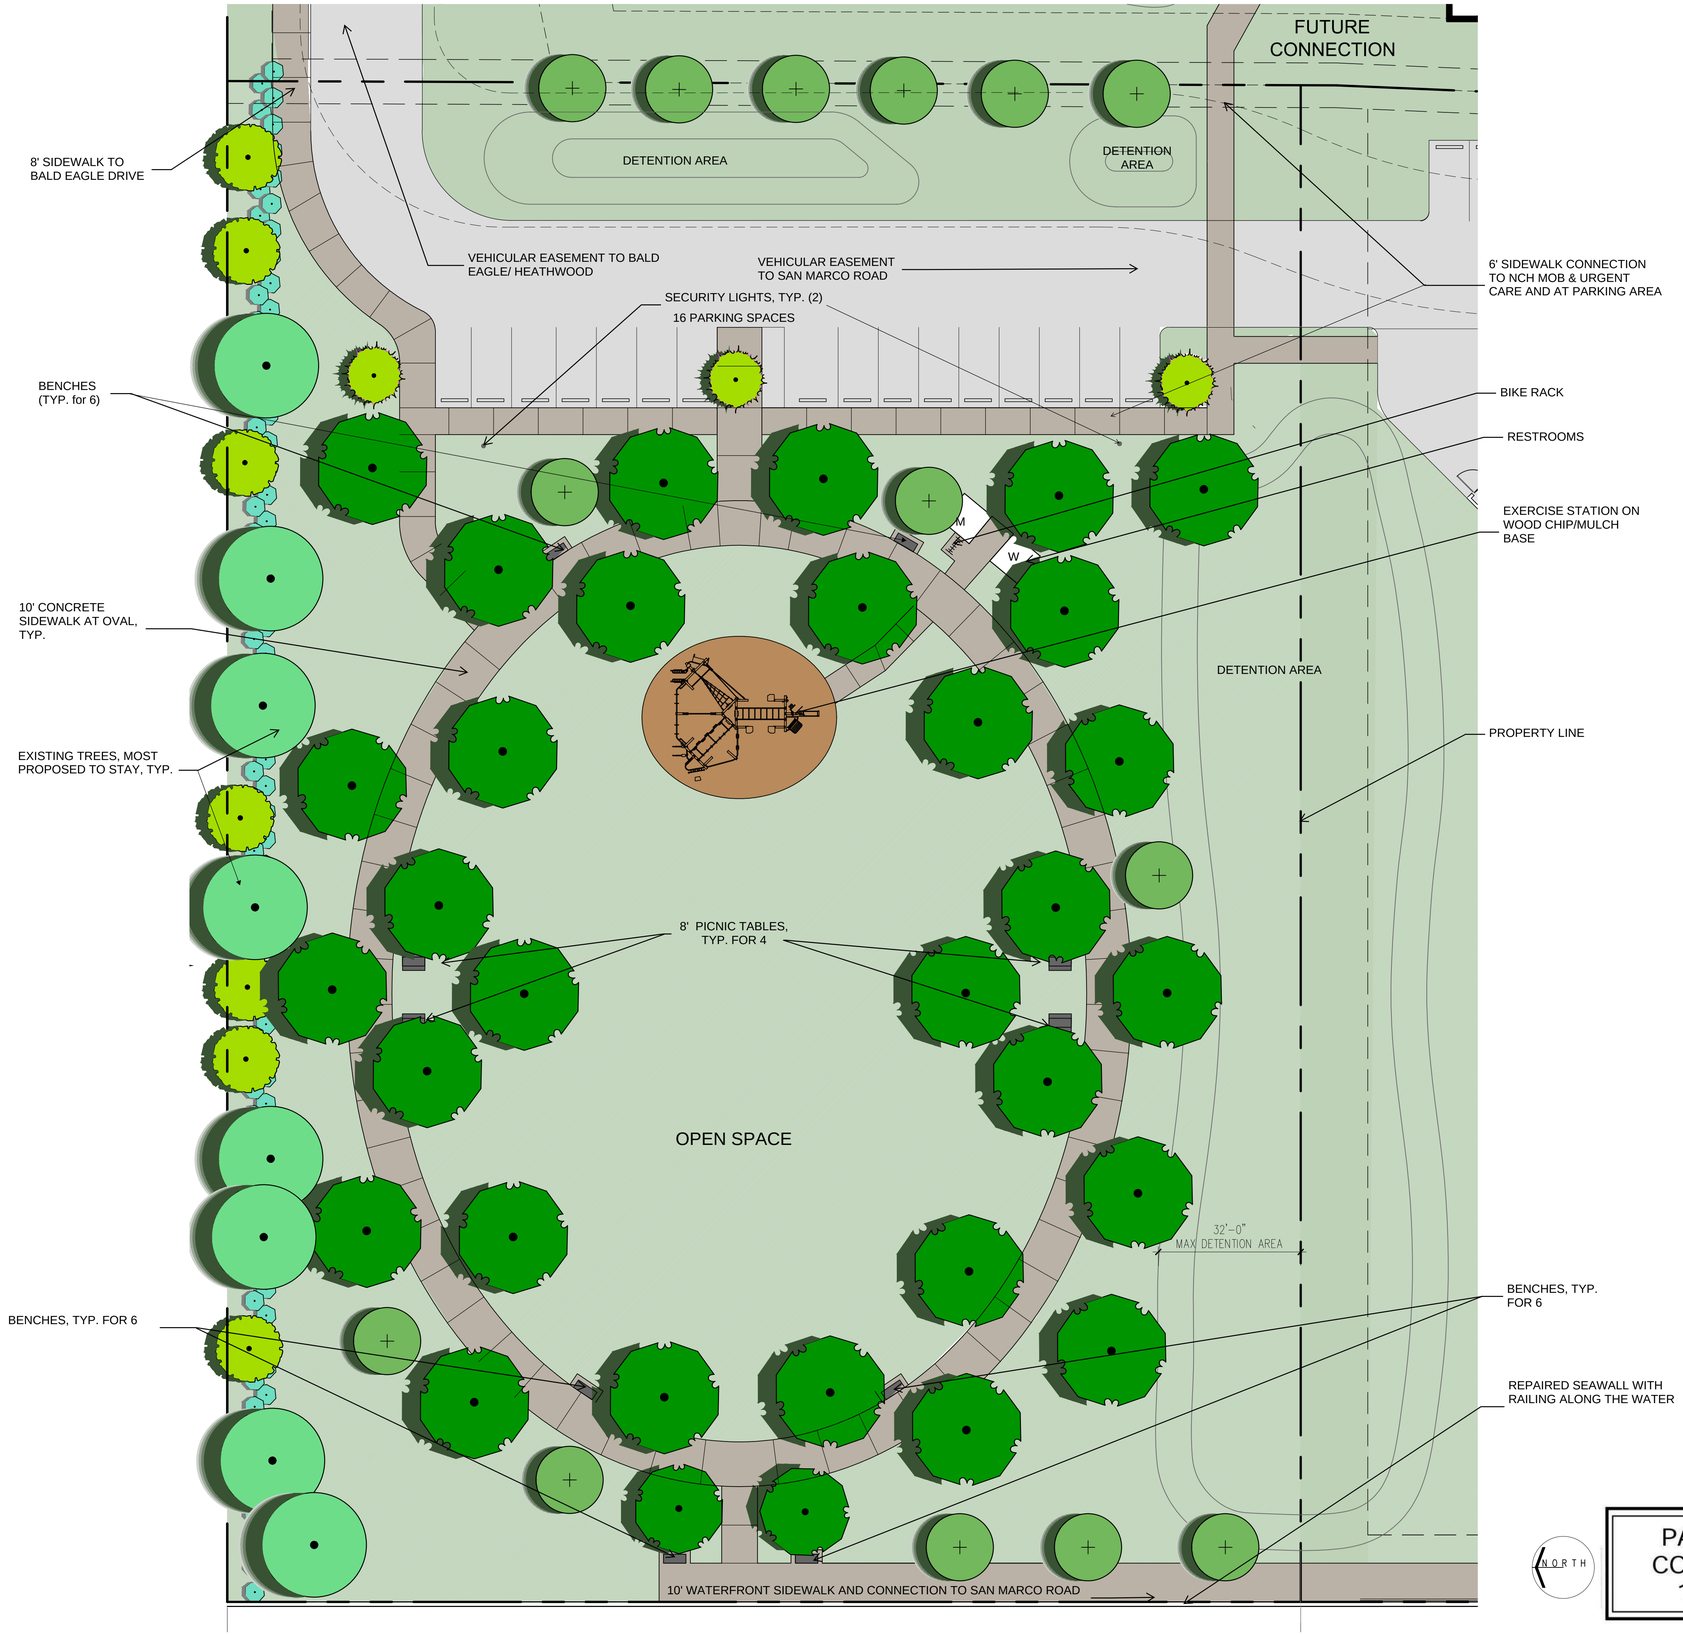


## TREE LEGEND

- EXISTING SHADE TREE TO REMAIN
- SHADE TREE
- ACCENT TREE
- ACCENT TREE

*ALL TREE LOCATIONS ARE CONCEPTUAL AND WILL BE FINALIZED AND APPROVED WITH THE SDP.*

NORTH

# PARK PARCAL CONCEPT PLAN 1.87 ACRES

3/18/21

Drawing: C:\AUTOCAD\TEMP DRAWINGS\ACPUBLISH_7880\A-SP RENDERED.DWG
Plotted on 03/24/2021 @ 10:13:30 am by SYOUNG