# THIS IS NOT A SURVEY

DATE: 13 MAY 1996

96-1060

CERTIFIED CORRECT:

LESLIE W. SAPP, P.L.S.
STATE OF FLORIDA

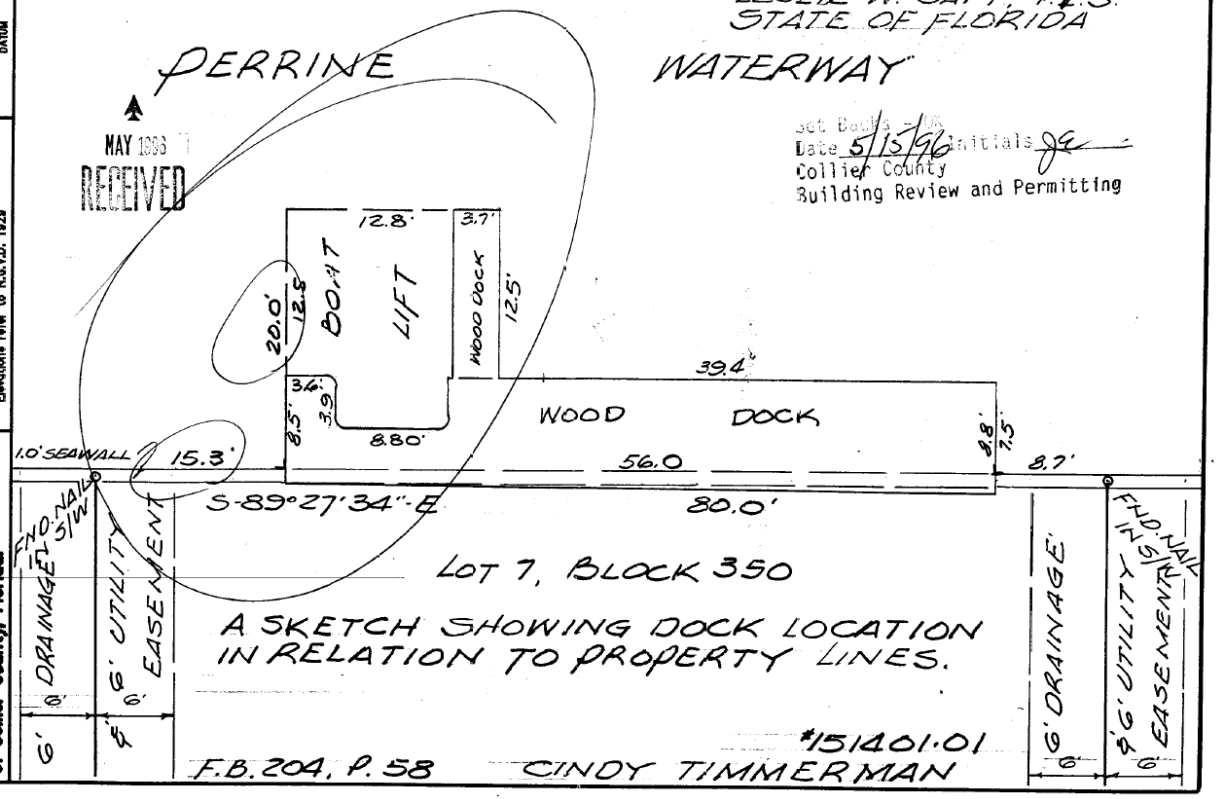


Set Back - JDR
Date 5/15/96 Initials JG
Collier County
Building Review and Permitting

ABBREVIATIONS

| | |
|---|---|
| ° = DEGREES | N = NORTH |
| ' = MINUTES OR FEET | S = SOUTH |
| " = SECONDS OR INCHES | E = EAST |
| E/P = EDGE OF PAVEMENT | W = WEST |
| P.C. = POINT OF CURVE | TYP. = TYPICAL |
| P.T. = POINT OF TANGENCY | C/L = CENTERLINE |
| P.I. = POINT OF INTERSECTION | E/W = EASTWARD |
| P.O.C. = PERMANENT CONTROL POINT | W/W = WATERWAY |
| P.K. NAIL = PARKER KALON NAIL | R = RADIUS |
| R/W = RIGHT OF WAY | A = ARC |
| U.T.S. = UNITED TELEPHONE SERVICE | Δ = DELTA |
| (M) MEA. = MEASURED | (P) = PLAT |
| P.L. = CONCRETE MONUMENT | F.B.L. = FIELD BOOK |
| C.L.S. = CERTIFIED LAND SURVEYOR | CONC. = CONCRETE |
| E.M.T. = EMERGENCY EASEMENT | B.M. = BENCH MARK |
| (CALC.) = CALCULATED | I.P. = IRON PIPE |
| N.G.V.D. = NATIONAL GEODETIC VERTICAL DATUM | I.R. = IRON ROD |

NORTH ARROW

SCALE: 1" = 10'

DRAWN BY: L.S.

Benchmark: Deltona Plate Elev. = 6.38 ( S.R. 92 @ S.R. 953 )

Bearings based on record plat
Elevations shown thus:
Elevations refer to N.G.V.D. 1929


**AMERICAN ENGINEERING CONSULTANTS, INC.**

700 HARBOUR DRIVE NAPLES, FL. (941) 649-1551 (FAX) 649-7112
573 BALD EAGLE DR. MARCO ISLAND, FL. (941) 394-1697 (FAX) 394-7571


**DESCRIPTION**

LOT 7 BLOCK 350 UNIT 11
Marco Beach
As recorded in plat book 6
Pages 80 thru 86, Public records
of Collier County, Florida.